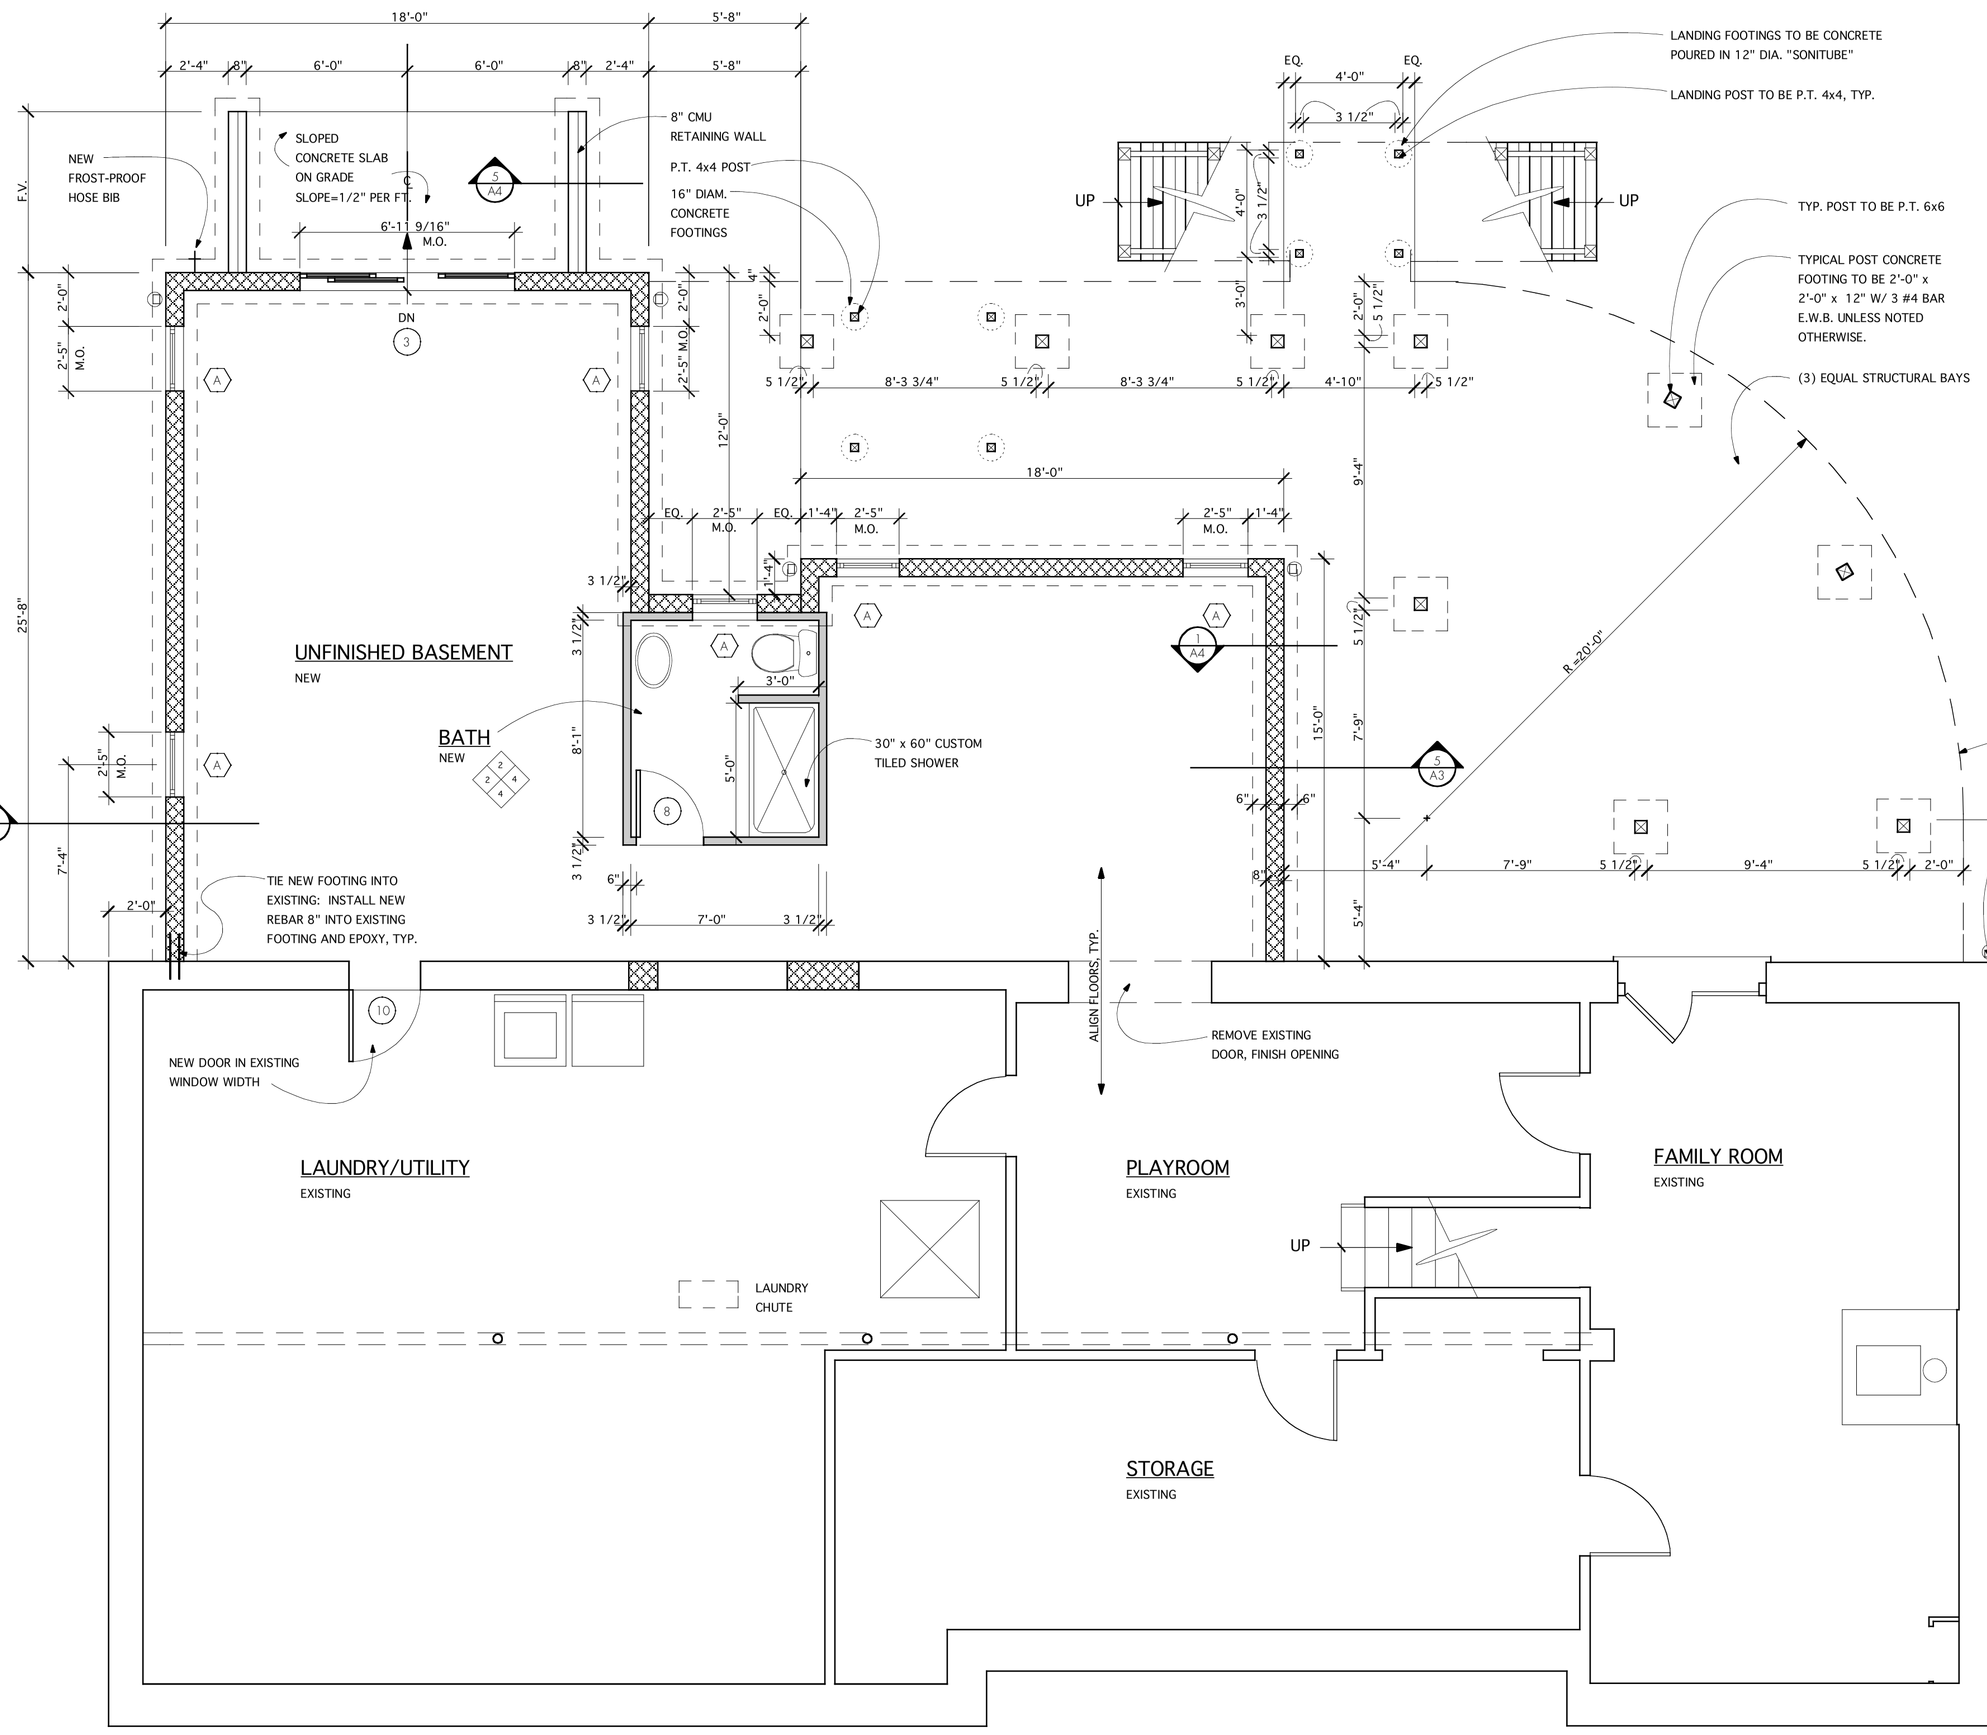

1 / A1 BASEMENT FLOOR PLAN
SCALE 1/4"= 1'0"

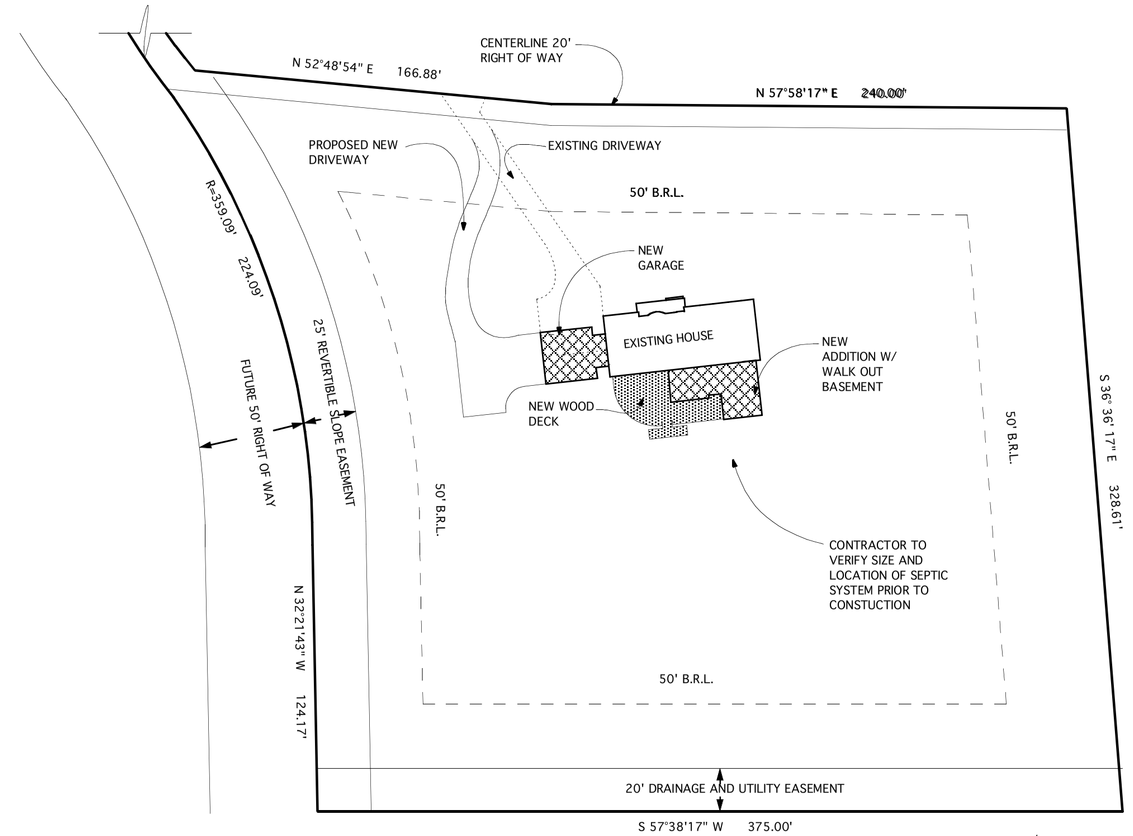

2 / A1 SITE PLAN
SCALE 1"= 50'

SITE PLAN INFORMATION TAKEN FROM SITE PLAN
DATED 01.22.92 BY TEMPLAR ENGINEERING

WALL TYPE KEY

- EXISTING WALL
- EXISTING WALL TO BE REMOVED
- NEW STUD WALL
- NEW CMU WALL
- NEW CMU WALL, FILLED SOLID

Skarda and Associates
Structural Consultants, Inc.
2439 N. Charles Street
Baltimore, Maryland 21218
(410)-366-9384
(410)-366-9389 Fax #

Melville Thomas Mobley
ARCHITECTS, INC
600 Wyndhurst Ave ■ SUITE 245 ■ Baltimore, MD 21210
TEL: 410.433.4400 FAX: 410.433.4719
E-MAIL: TMArch@charm.net

Additions and Alterations to the
Briggs Residence
20525 Keeny Mill Rd.
Freeland, MD 21053
PROJECT

Site Plan/Basement Plans
TITLE

BMF
DRAWN BY

03.08.99
ISSUE DATE

REVISION DATE

CONSTRUCTION DOCUMENTS
BID SET

DRWG NO. A1