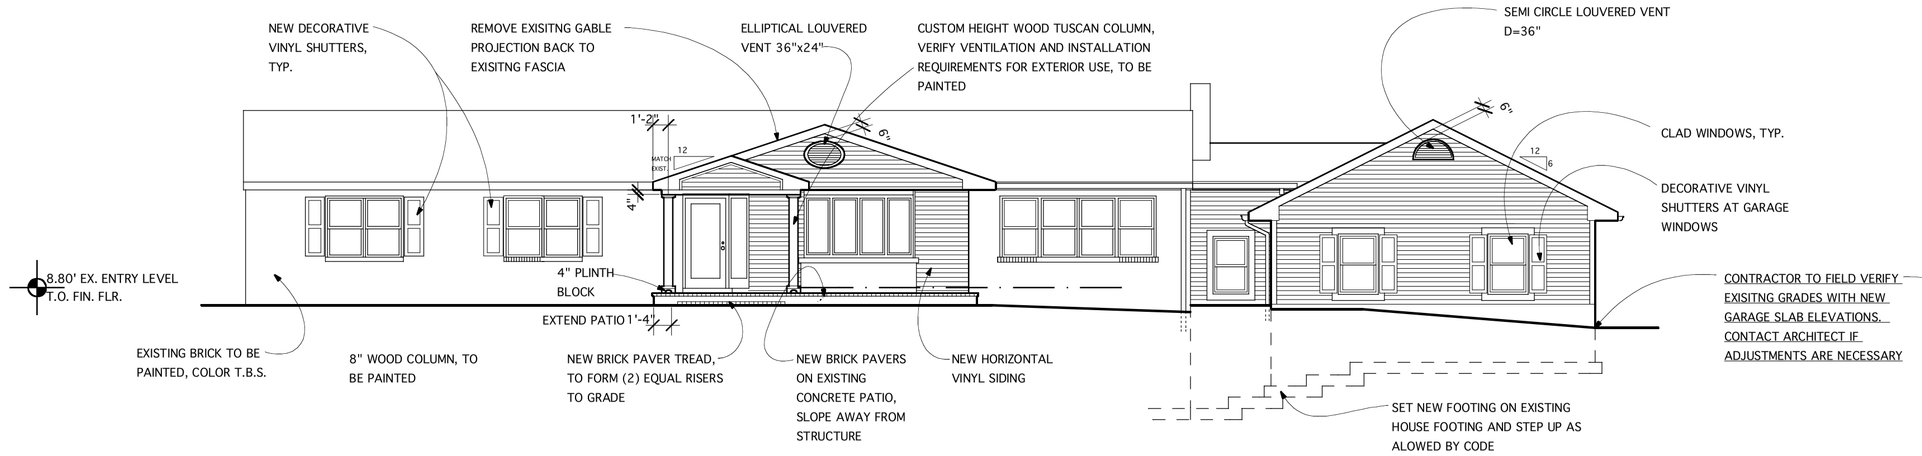

1 A3 FRONT ELEVATION
SCALE 1/8"= 1'0"

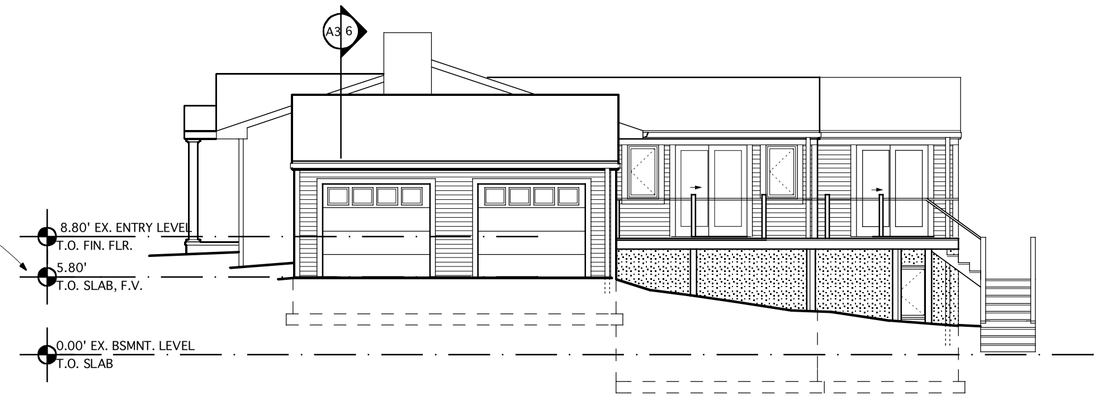

2 A3 SIDE ELEVATION
SCALE 1/8"= 1'0"

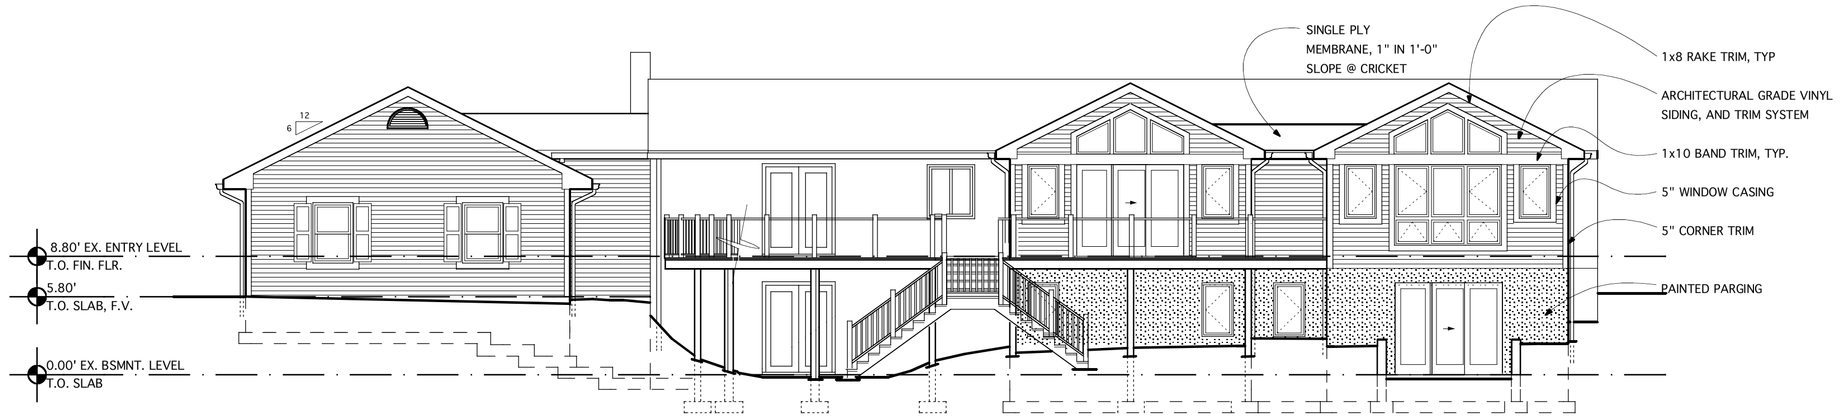

3 A3 REAR ELEVATION
SCALE 1/8"= 1'0"

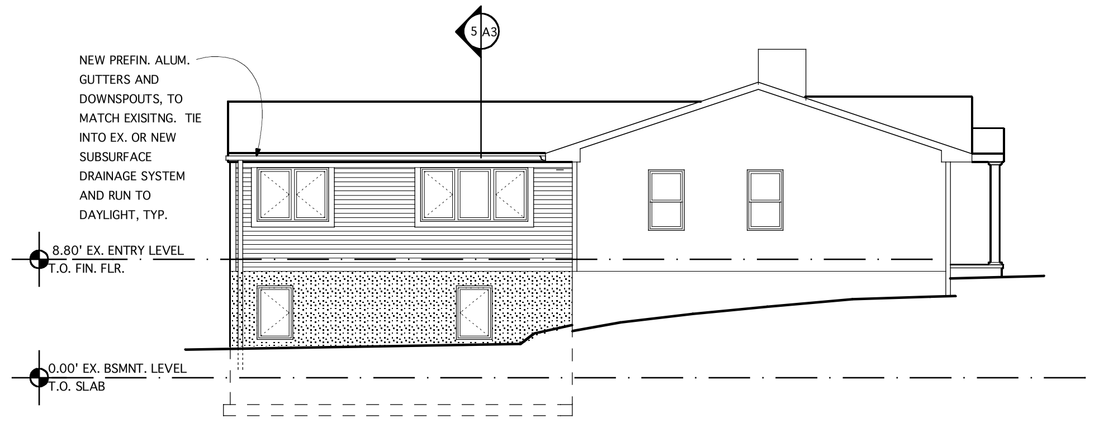

4 A3 SIDE ELEVATION
SCALE 1/8"= 1'0"

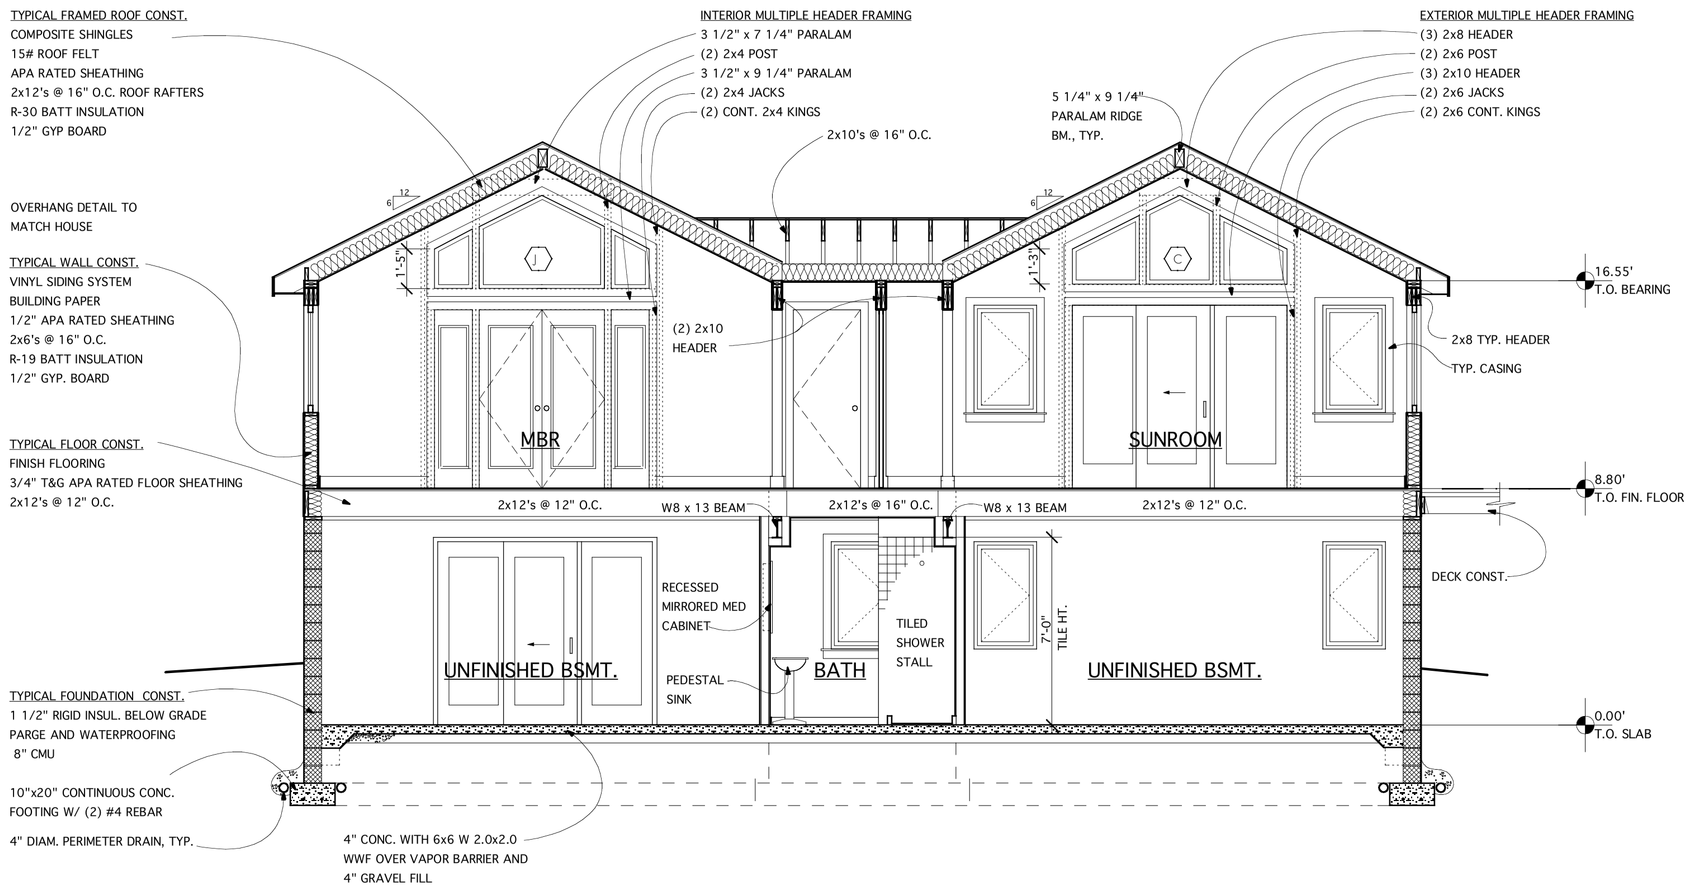

5 A3 BUILDING SECTION
SCALE 1/4"= 1'0"

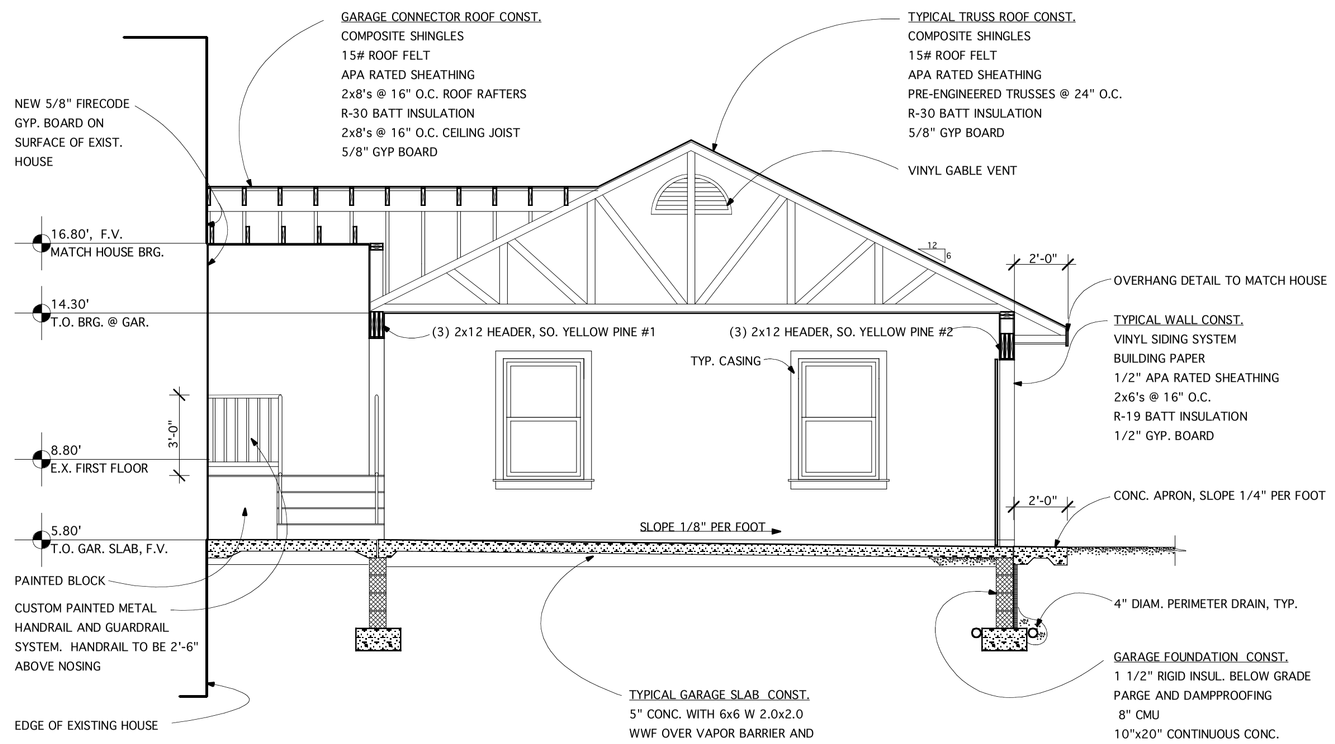

6 A3 GARAGE SECTION
SCALE 1/4"= 1'0"

Skarda and Associates
Structural Consultants, Inc.
2439 N. Charles Street
Baltimore, Maryland 21218
(410)-366-9384
(410)-366-9389 Fax #

Melville Thomas Mobley
ARCHITECTS, INC
600 Wyndhurst Ave ■ SUITE 245 ■ Baltimore, MD 21210
TEL: 410.433.4400 FAX: 410.433.4719
E-MAIL: TMArch@charm.net

Additions and Alterations to the
Briggs Residence
20525 Keeny Mill Rd.
Freeland, MD 21053
PROJECT

Elevations/Sections
TITLE

BMF
DRAWN BY

03.08.99
ISSUE DATE

CONSTRUCTION DOCUMENTS
BID SET

REVISION DATE

A3
DRWG NO.