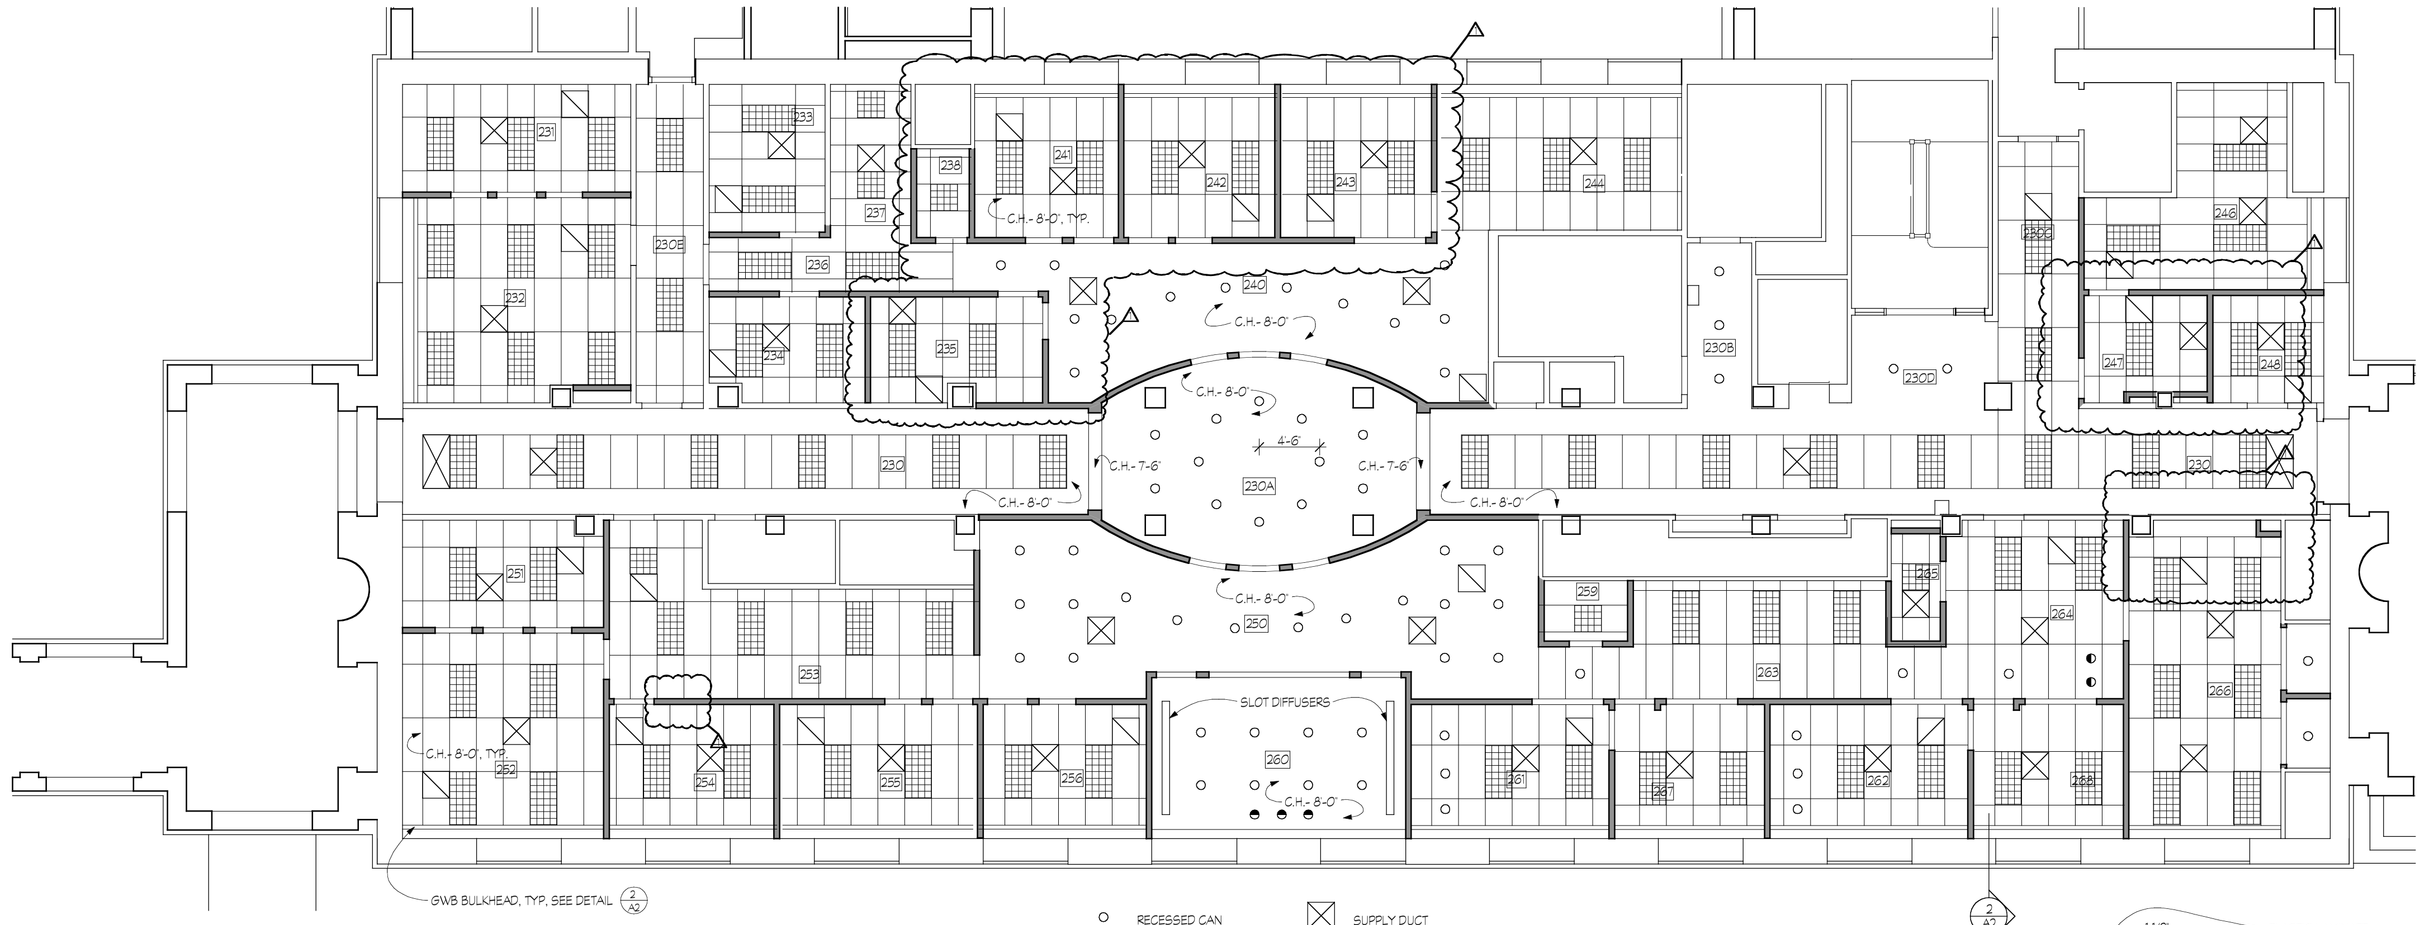

1 / A2 REFLECTED CEILING PLAN
SCALE 1/8"= 1'0"

RECESSED CAN
WALL WASH CAN
2 X 2 PARABOLIC FIXTURE
2 X 4 PARABOLIC FIXTURE
SUPPLY DUCT
RETURN DUCT

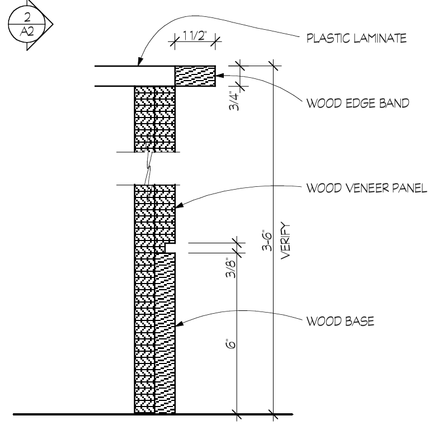

SECTION A

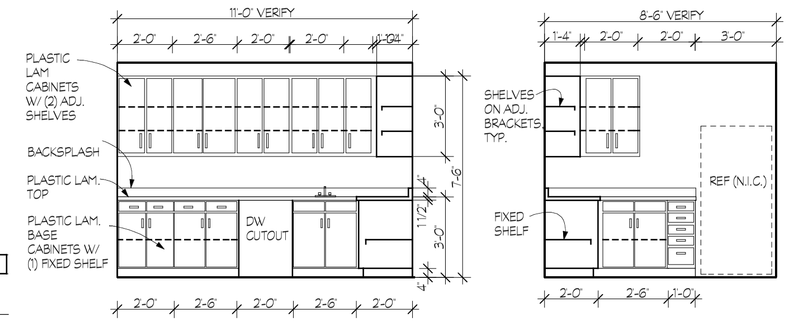

8 / A2 KITCHEN ELEVATION
SCALE 1/4"= 1'0"

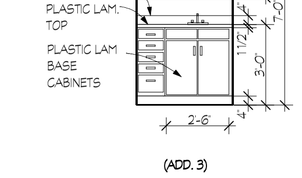

9 / A2 KITCHENETTE ELEVATION
SCALE 1/4"= 1'0"

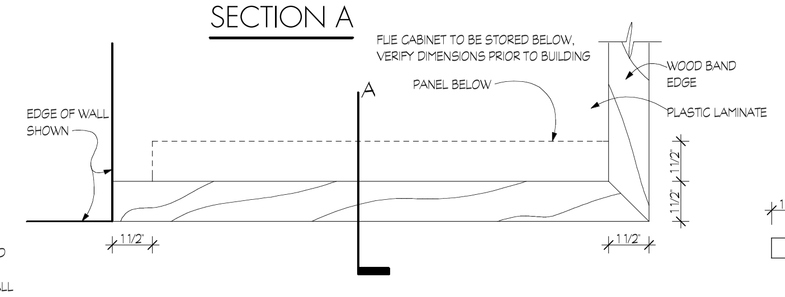

7 / A2 FILE TOP DETAILS
SCALE 3"= 1'0"

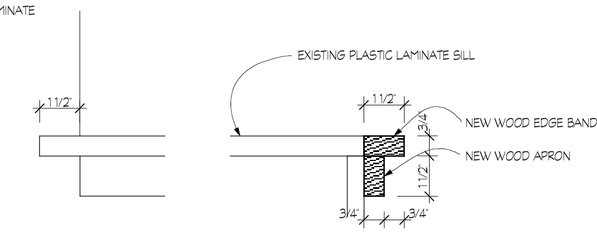

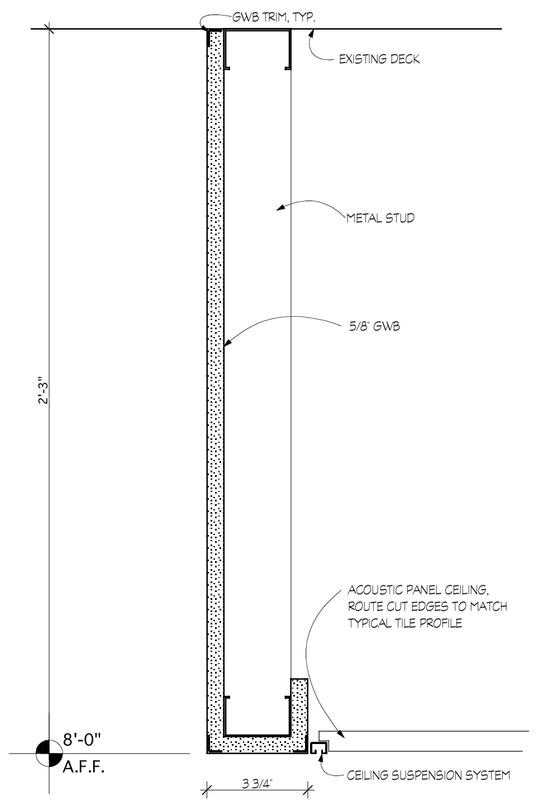

2 / A2 DETAIL @ CEILING SOFFIT
SCALE 3"= 1'0"

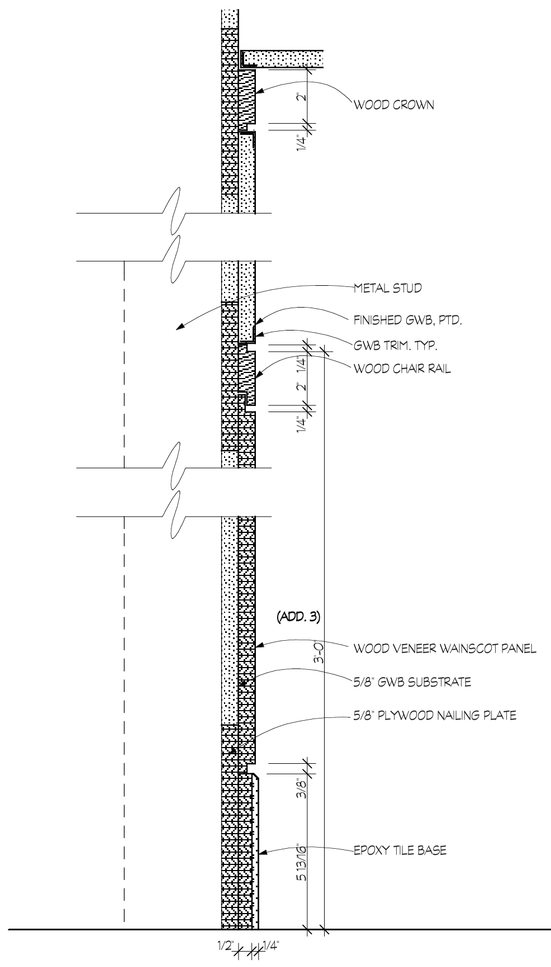

3 / A2 WAINSCOT & TERAZZO BASE DETAIL
SCALE 3"= 1'0"

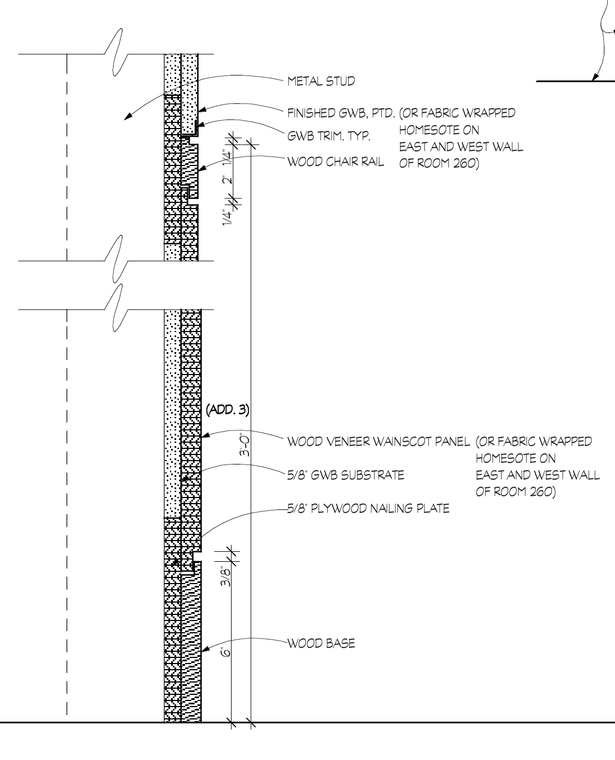

4 / A2 WAINSCOT & WOOD BASE DETAIL
SCALE 3"= 1'0"

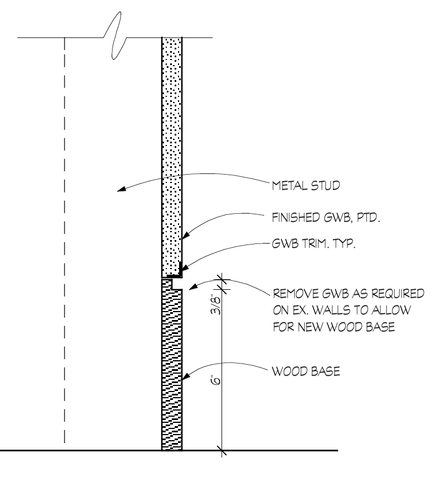

5 / A2 WOOD BASE DETAIL
SCALE 3"= 1'0"

10 / A2 WINDOW SILL DETAIL
SCALE 3"= 1'0"

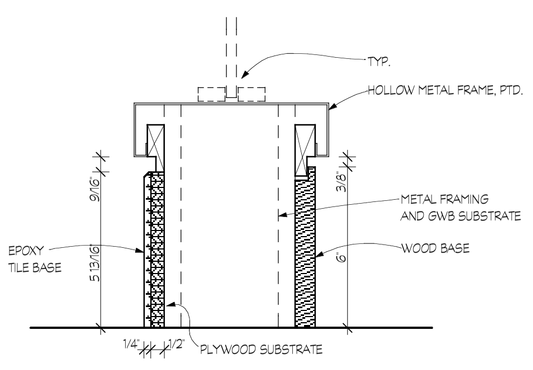

6 / A2 H.M. FRAME & BASE DETAIL
SCALE 3"= 1'0"

Melville Thomas Mobley
ARCHITECTS, INC
600 Wyndhurst Ave ■ SUITE 245 ■ Baltimore, MD 21210
TEL: 410.433.4400 FAX: 410.433.4719
E-MAIL: TMArch@sbcglobal.net

JOHNS HOPKINS UNIVERSITY
DEAN OF ARTS AND SCIENCES SUITE RENNOVATION

PROJECT
REFLECTED CEILING PLAN AND DETAILS
TITLE

BMF
DRAWN BY

26 AUGUST 1999
ISSUE DATE

△ 22 OCTOBER 1999
REVISION DATE

A2
DRWG NO.